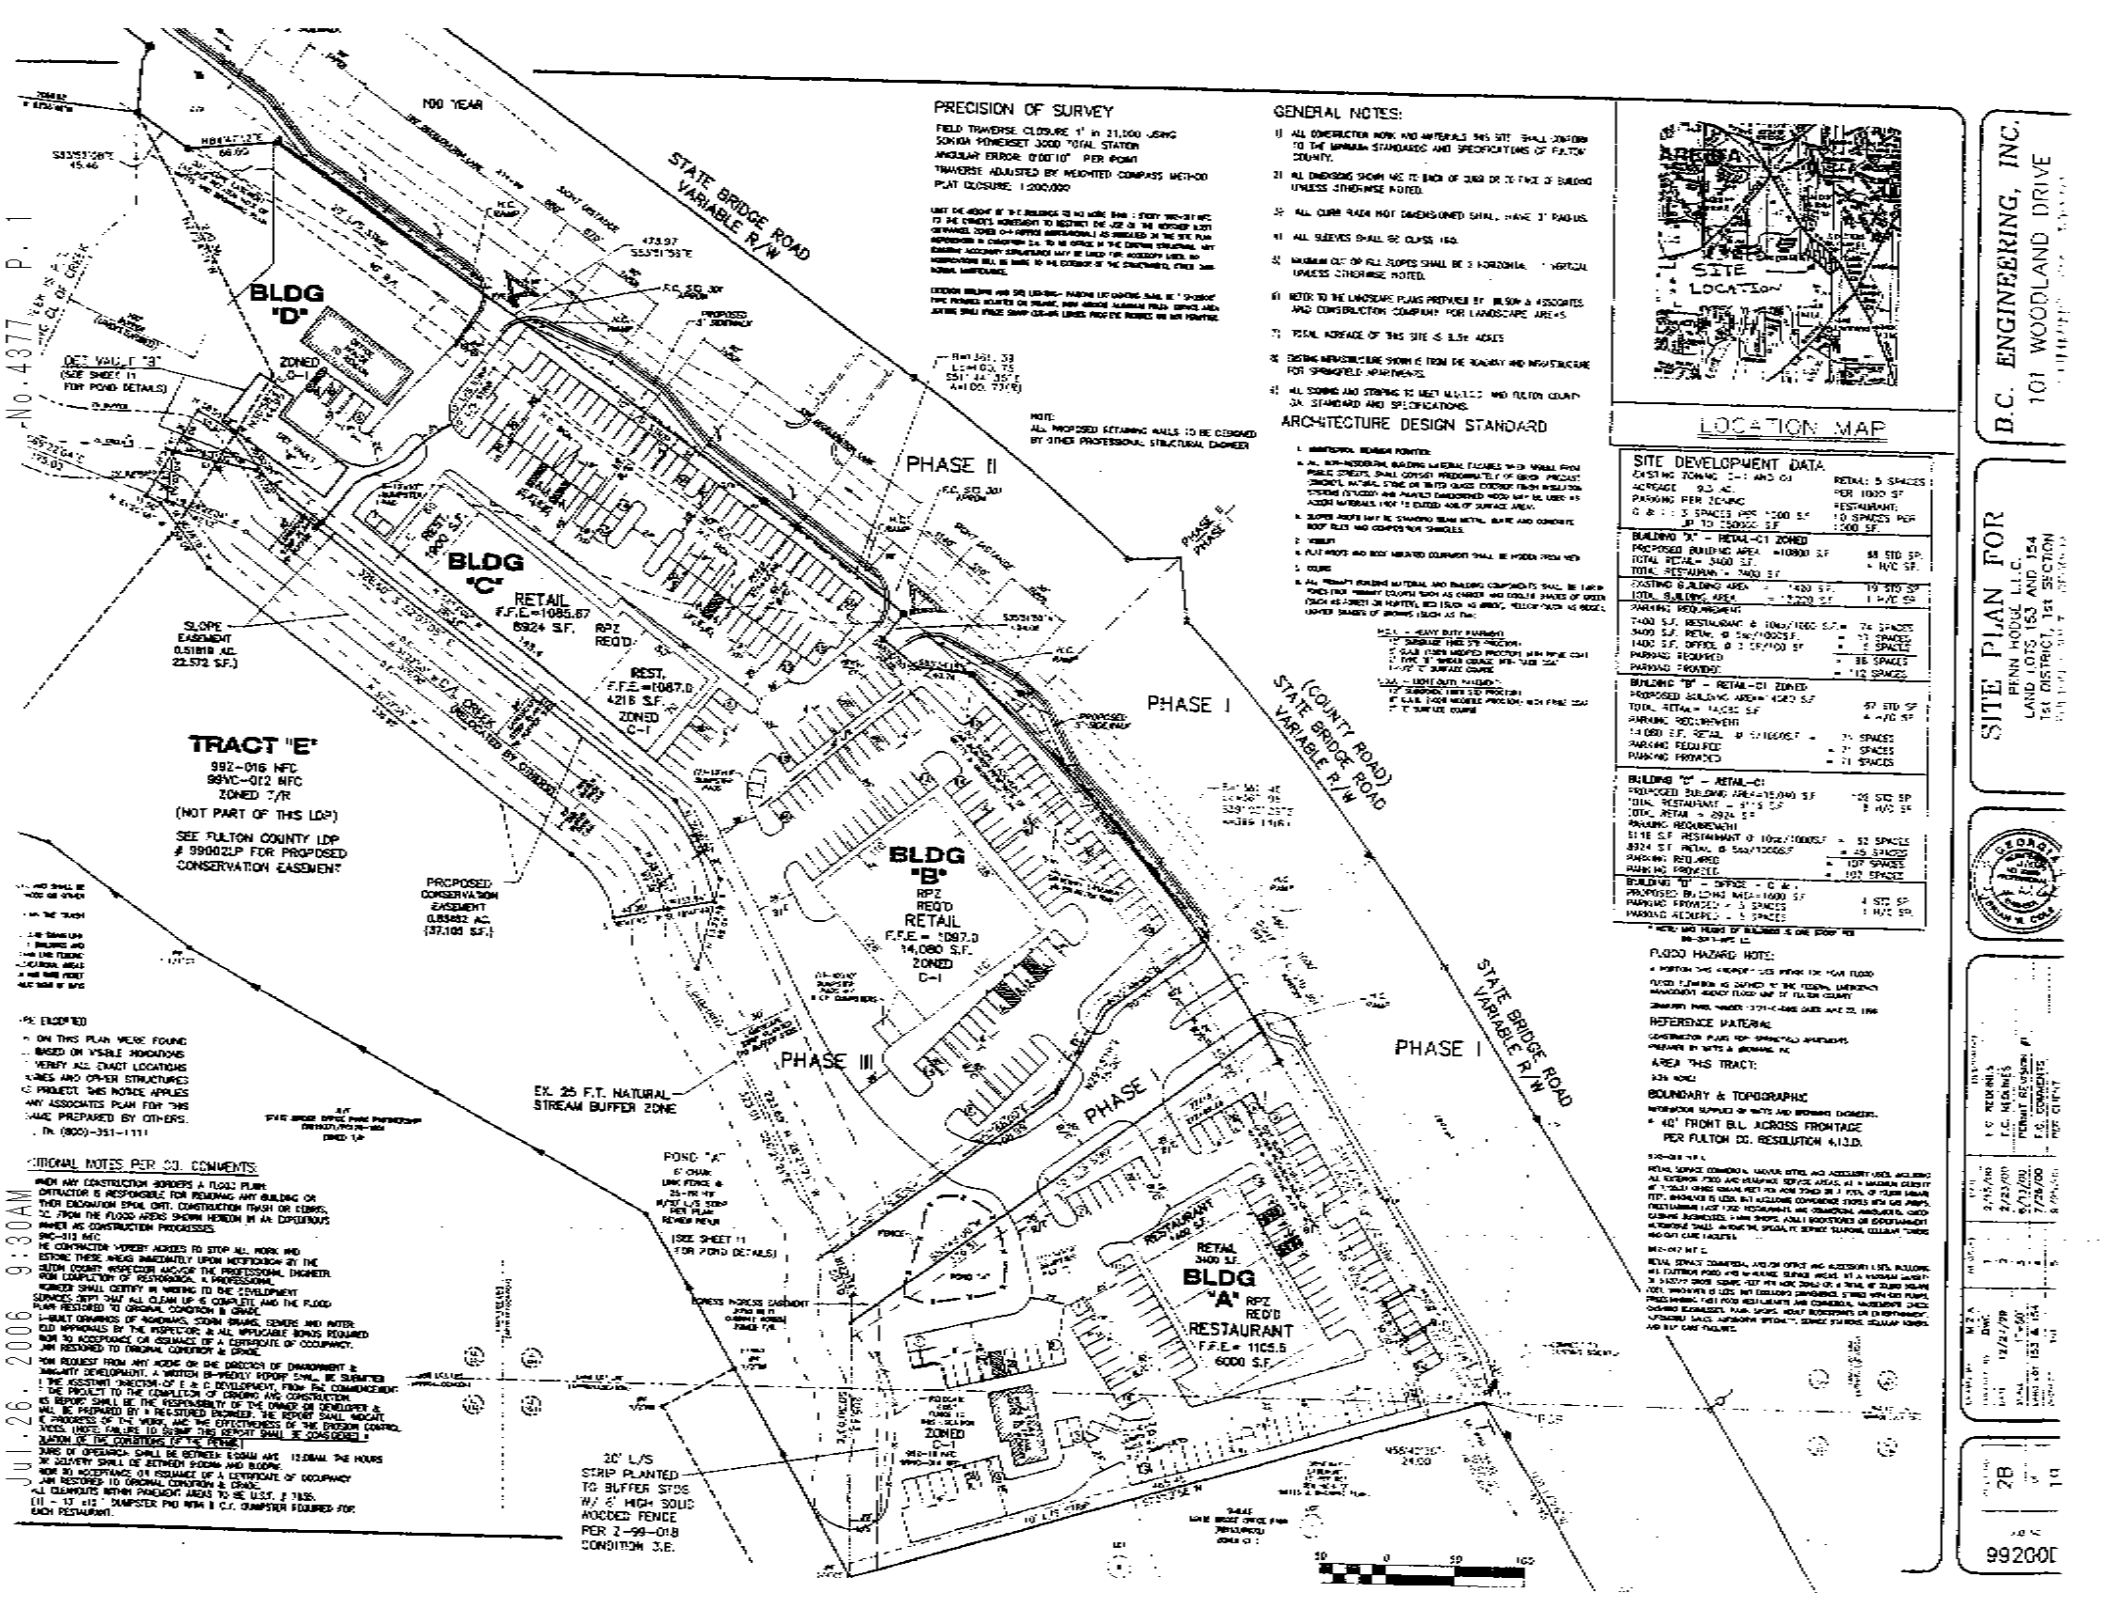
PRECISION OF SURVEY
FIELD TRAVERSE CLOSURE 1' in 21,000 USING
SOKKIA POWERSET 3000 TOTAL STATION
ANGULAR ERROR: 0°00'10" PER POINT
TRAVERSE ADJUSTED BY WEIGHTED COMPASS METHOD
PLAT CLOSURE: 1:200,000
GENERAL NOTES:
1) ALL CONSTRUCTION WORK AND MATERIALS THIS SITE SHALL CONFORM TO THE MINIMUM STANDARDS AND SPECIFICATIONS OF FULTON COUNTY.
2) ALL DIMENSIONS SHOWN ARE TO BACK OF CURB OR TO FACE OF BUILDING UNLESS OTHERWISE NOTED.
3) ALL CURB RADII NOT DIMENSIONED SHALL HAVE 3' RADIUS.
4) ALL SLEEVES SHALL BE CLASS 150.
5) MAXIMUM CUT OR FILL SLOPES SHALL BE 3 HORIZONTAL : 1 VERTICAL UNLESS OTHERWISE NOTED.
6) REFER TO THE LANDSCAPE PLANS PREPARED BY WILSON & ASSOCIATES AND CONSTRUCTION COMPANY FOR LANDSCAPE AREAS.
7) TOTAL ACREAGE OF THIS SITE IS 8.59± ACRES
8) EXISTING INFRASTRUCTURE SHOWN IS FROM THE ROADWAY AND INFRASTRUCTURE FOR SPRINGFIELD APARTMENTS.
9) ALL GRADING AND STRIPING TO MEET M.U.T.C.D. AND FULTON COUNTY DOT STANDARD AND SPECIFICATIONS.
ARCHITECTURE DESIGN STANDARD
LOCATION MAP
SITE DEVELOPMENT DATA
BUILDING "A" - RETAIL-C1 ZONED
BUILDING "B" - RETAIL-C1 ZONED
BUILDING "C" - RETAIL-C1
BUILDING "D" - OFFICE - C.A.D.
FLOOD HAZARD NOTE:
REFERENCE MATERIAL
AREA THIS TRACT:
BOUNDARY & TOPOGRAPHIC
40' FRONT B.U.L. ACROSS FRONTAGE
PER FULTON CO. RESOLUTION 4.13.D.
ADDITIONAL NOTES PER CO. COMMENTS:
BLDG "D"
ZONED C-1
DET. WALL "3"
(SEE SHEET 11 FOR POND DETAILS)
RETAIL 1400 S.F.
BLDG "C"
RETAIL
F.F.E.=1085.67
6924 S.F.
ZONED C-1
RPZ REQ'D
REST. F.F.E.=1087.0 4216 S.F. ZONED C-1
SLOPE EASEMENT 0.518 AC. 22,572 S.F.)
TRACT "E"
992-016 MFC
99VC-012 MFC
ZONED C/R
(NOT PART OF THIS LDP)
SEE FULTON COUNTY LDP # 99002LP FOR PROPOSED CONSERVATION EASEMENT
PROPOSED CONSERVATION EASEMENT 0.85882 AC. (37,103 S.F.)
EX. 25 F.T. NATURAL STREAM BUFFER ZONE
BLDG "B"
RPZ REQ'D
RETAIL
F.F.E.= 1097.0
14,080 S.F.
ZONED C-1
PHASE I
PHASE II
PHASE III
STATE BRIDGE ROAD VARIABLE R/W
(COUNTY ROAD) STATE BRIDGE ROAD VARIABLE R/W
100 YEAR
POND "A"
(SEE SHEET 11 FOR POND DETAILS)
RETAIL 3400 S.F.
BLDG "A"
RPZ REQ'D
RESTAURANT
F.F.E.= 1105.5
6000 S.F.
RESTAURANT
20' L/S STRIP PLANTED TO BUFFER STDS W/ 6' HIGH SOLID WOODED FENCE PER Z-99-018 CONDITION 3.E.
B.C. ENGINEERING, INC.
101 WOODLAND DRIVE
SITE PLAN FOR
PENN HOUSE L.L.C.
LAND LOTS 153 AND 154
1st DISTRICT, 1st SECTION
FULTON COUNTY, GEORGIA
992000
No. 4377 P. 1
Jul. 26. 2006 9:30AM